

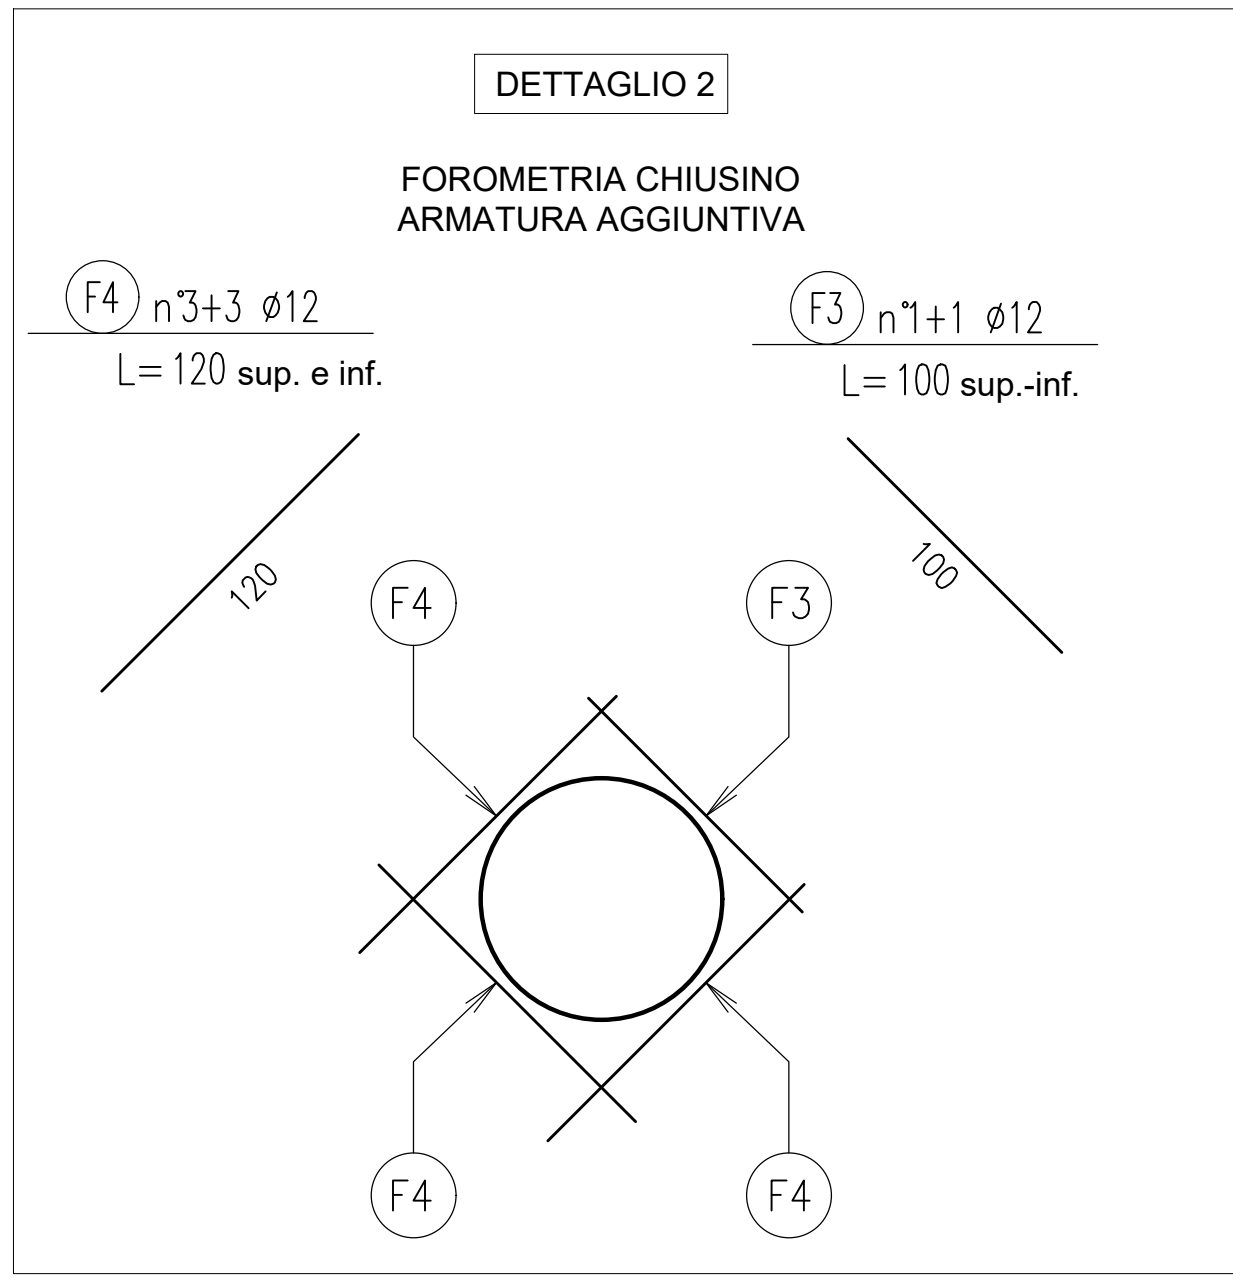


PIANTA COPERTURA (scala 1:25)

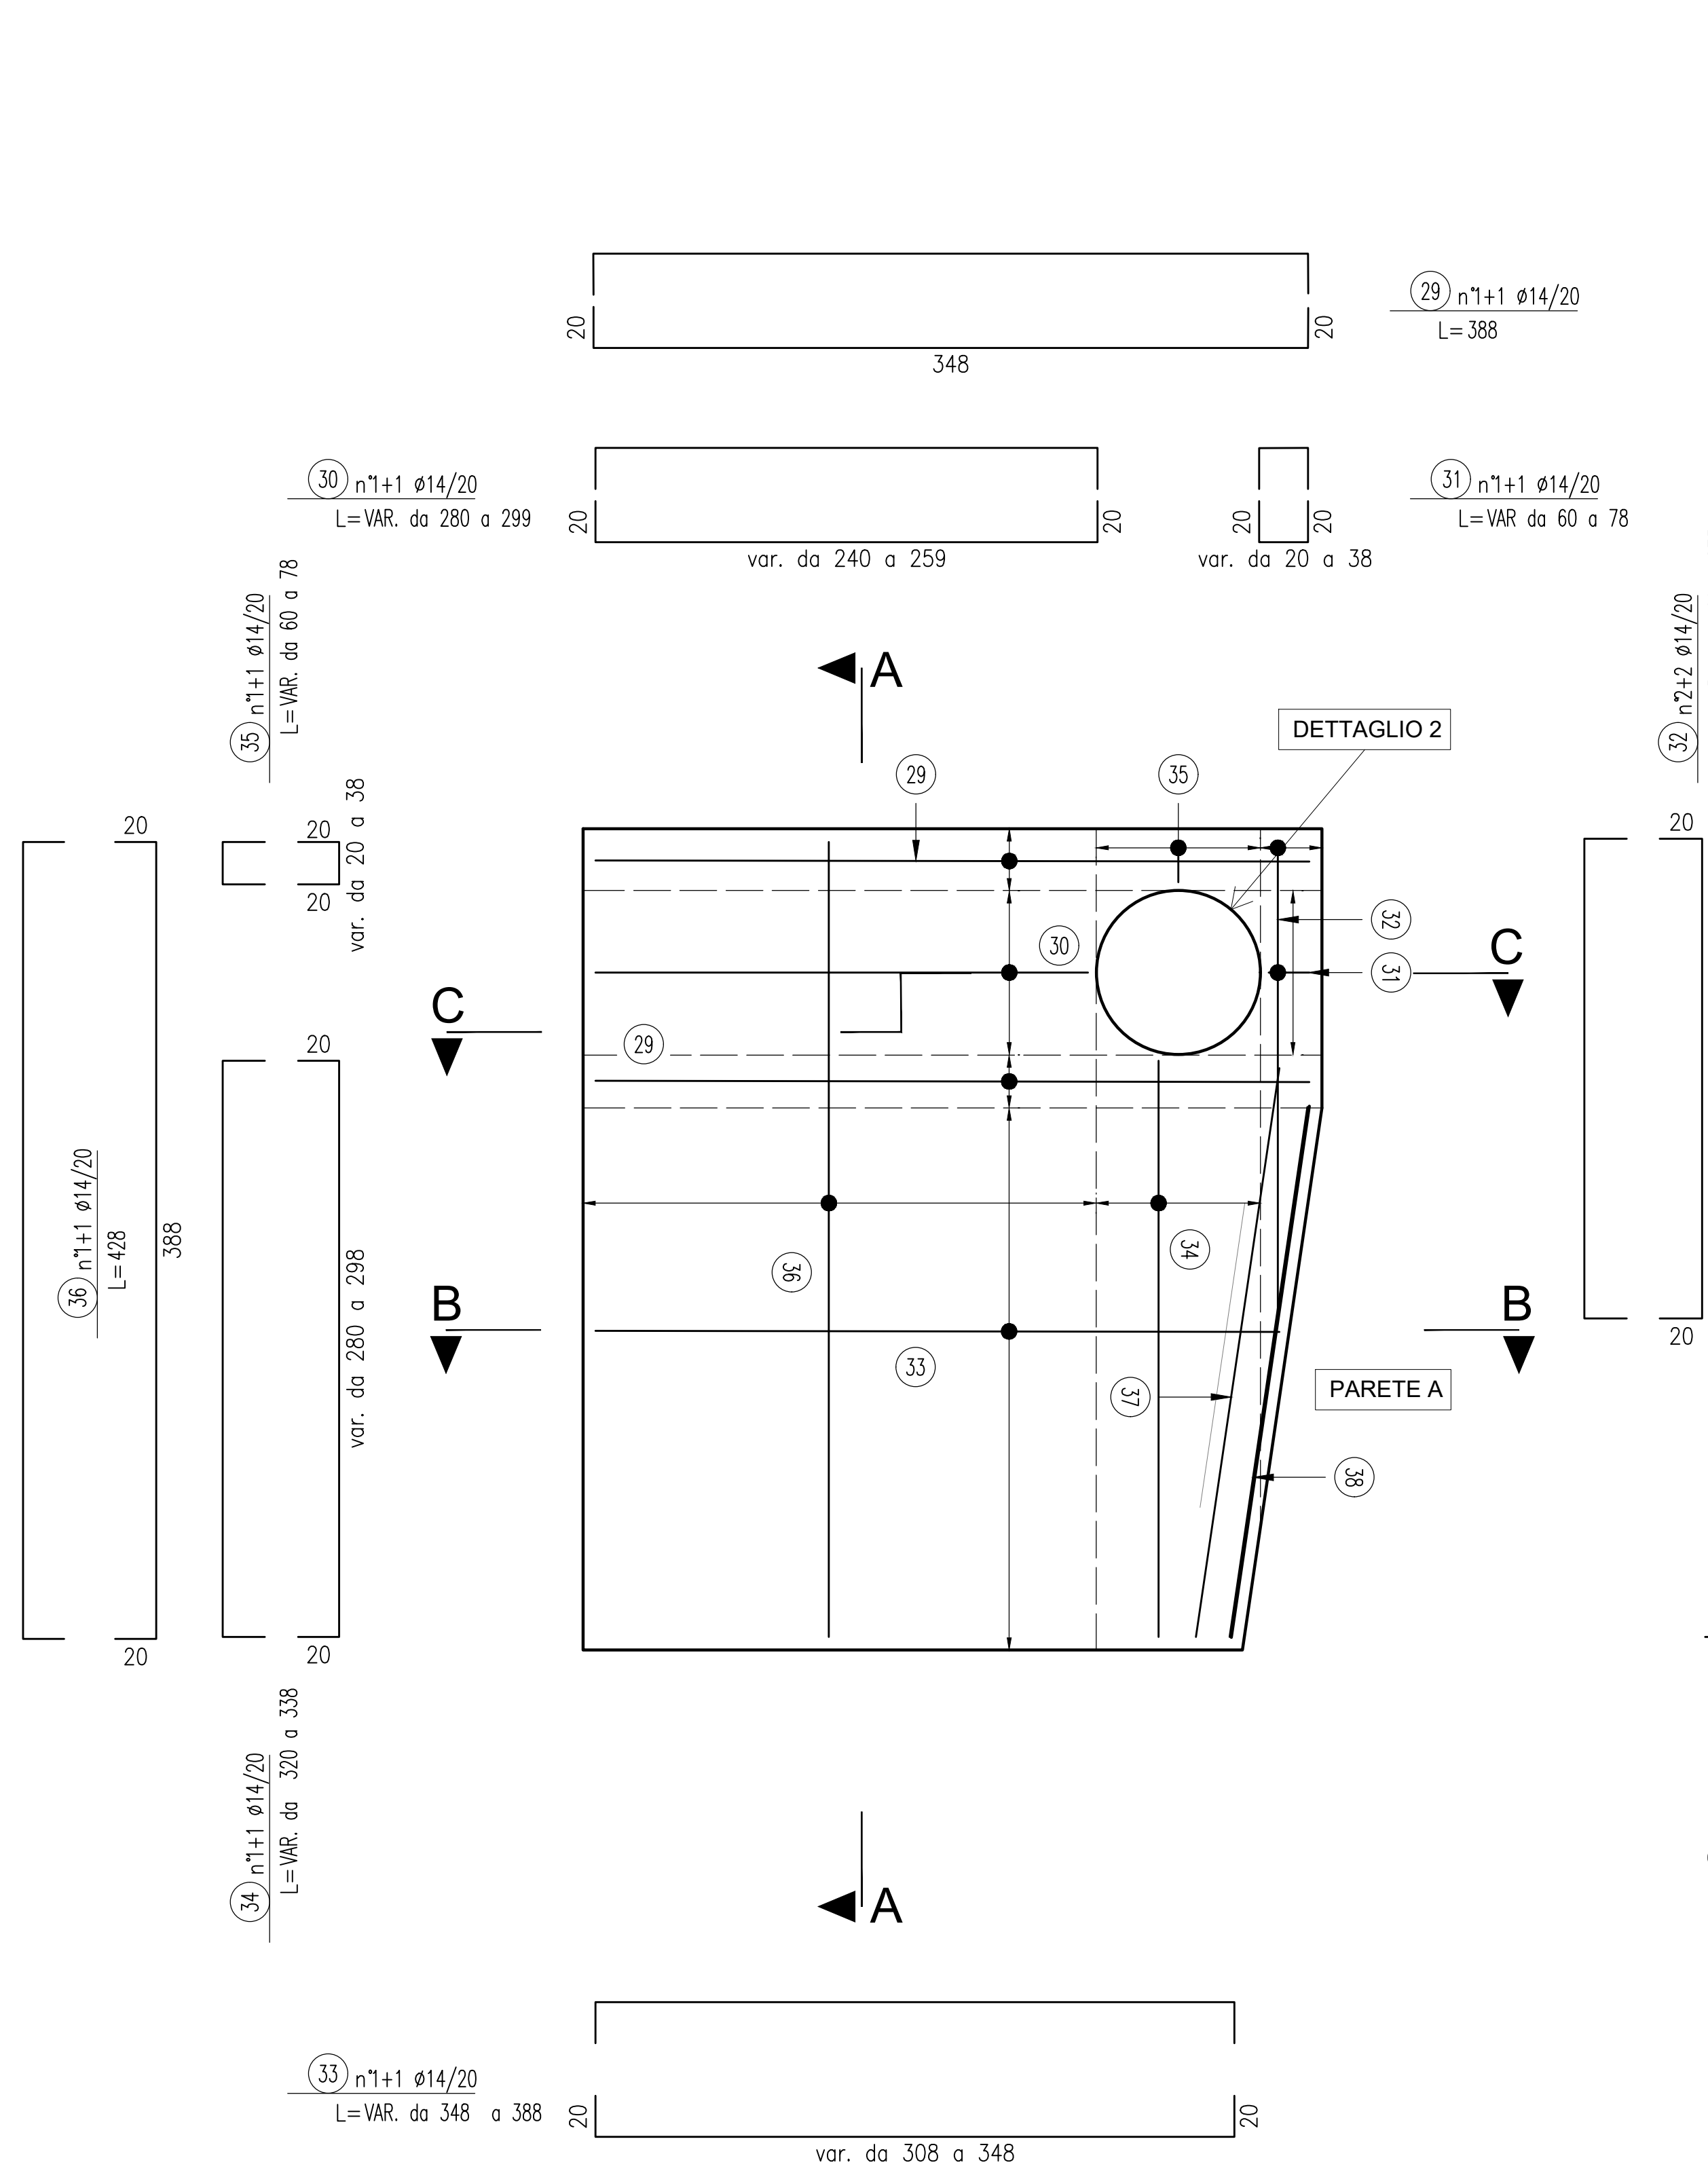


POZZETTO RIPARTITORE

PIANTA ELEVAZIONE MURI (scala 1:25)

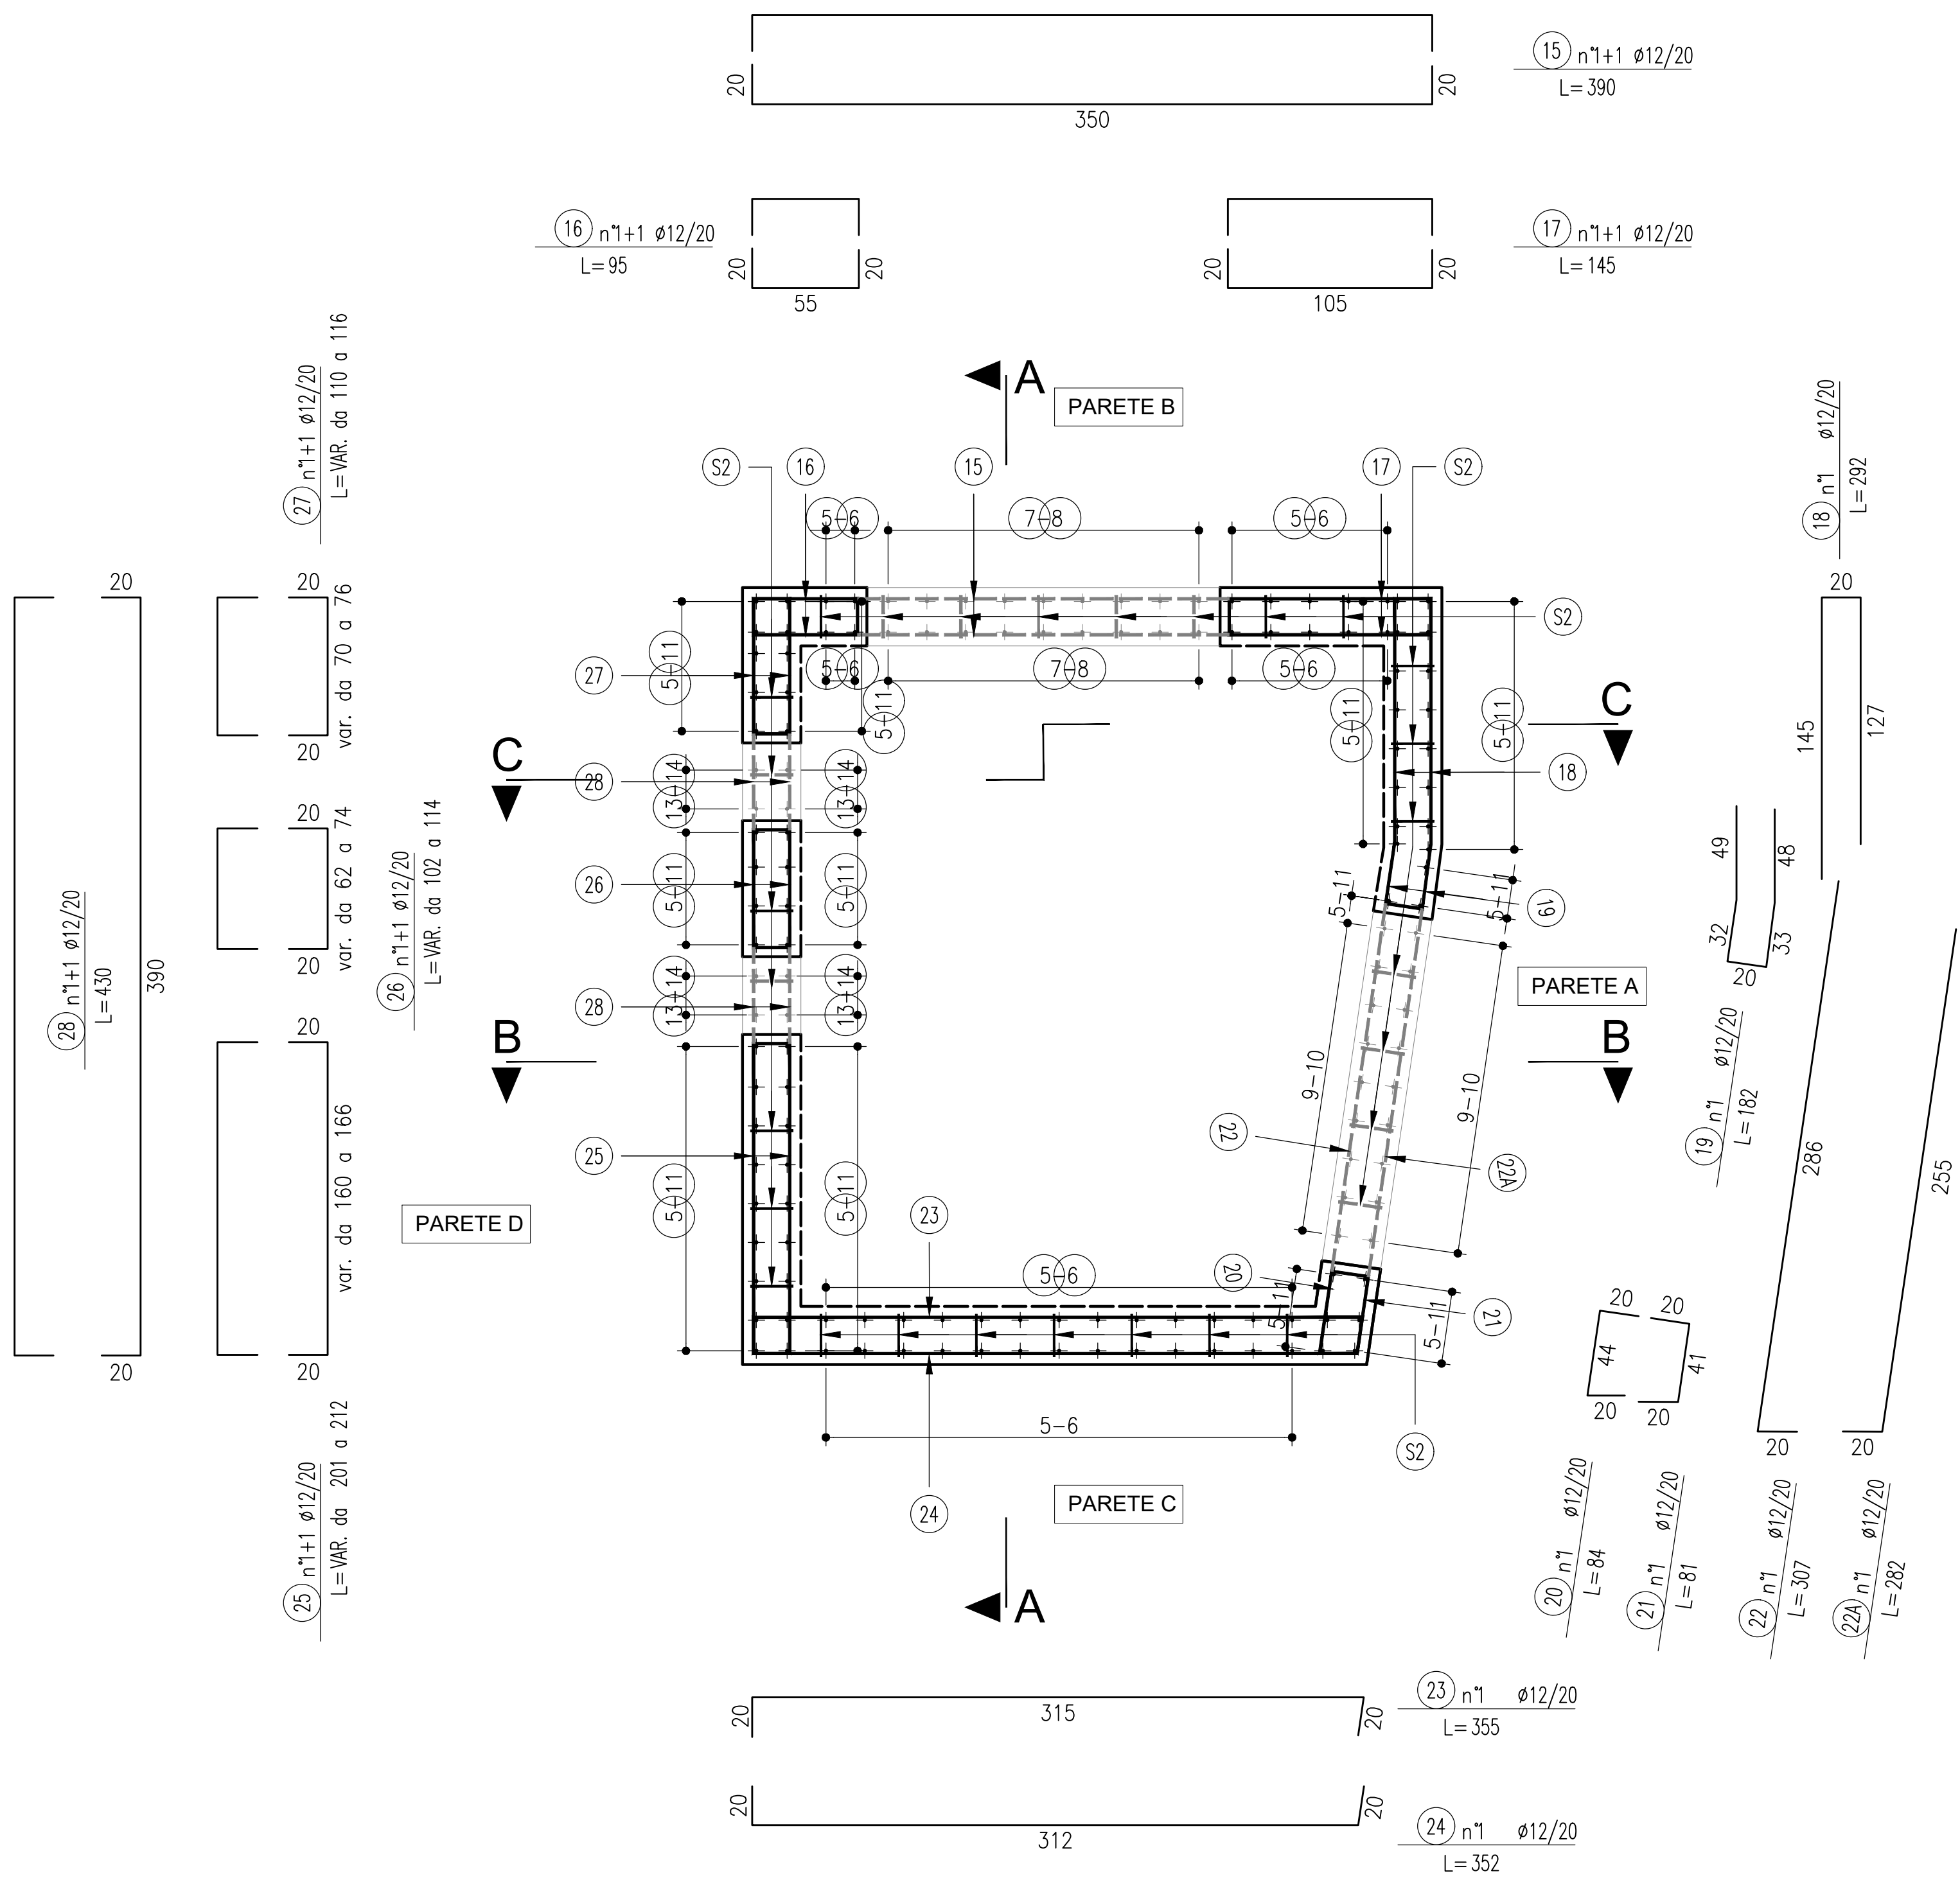

PIANTA FONDAZIONI (scala 1:25)

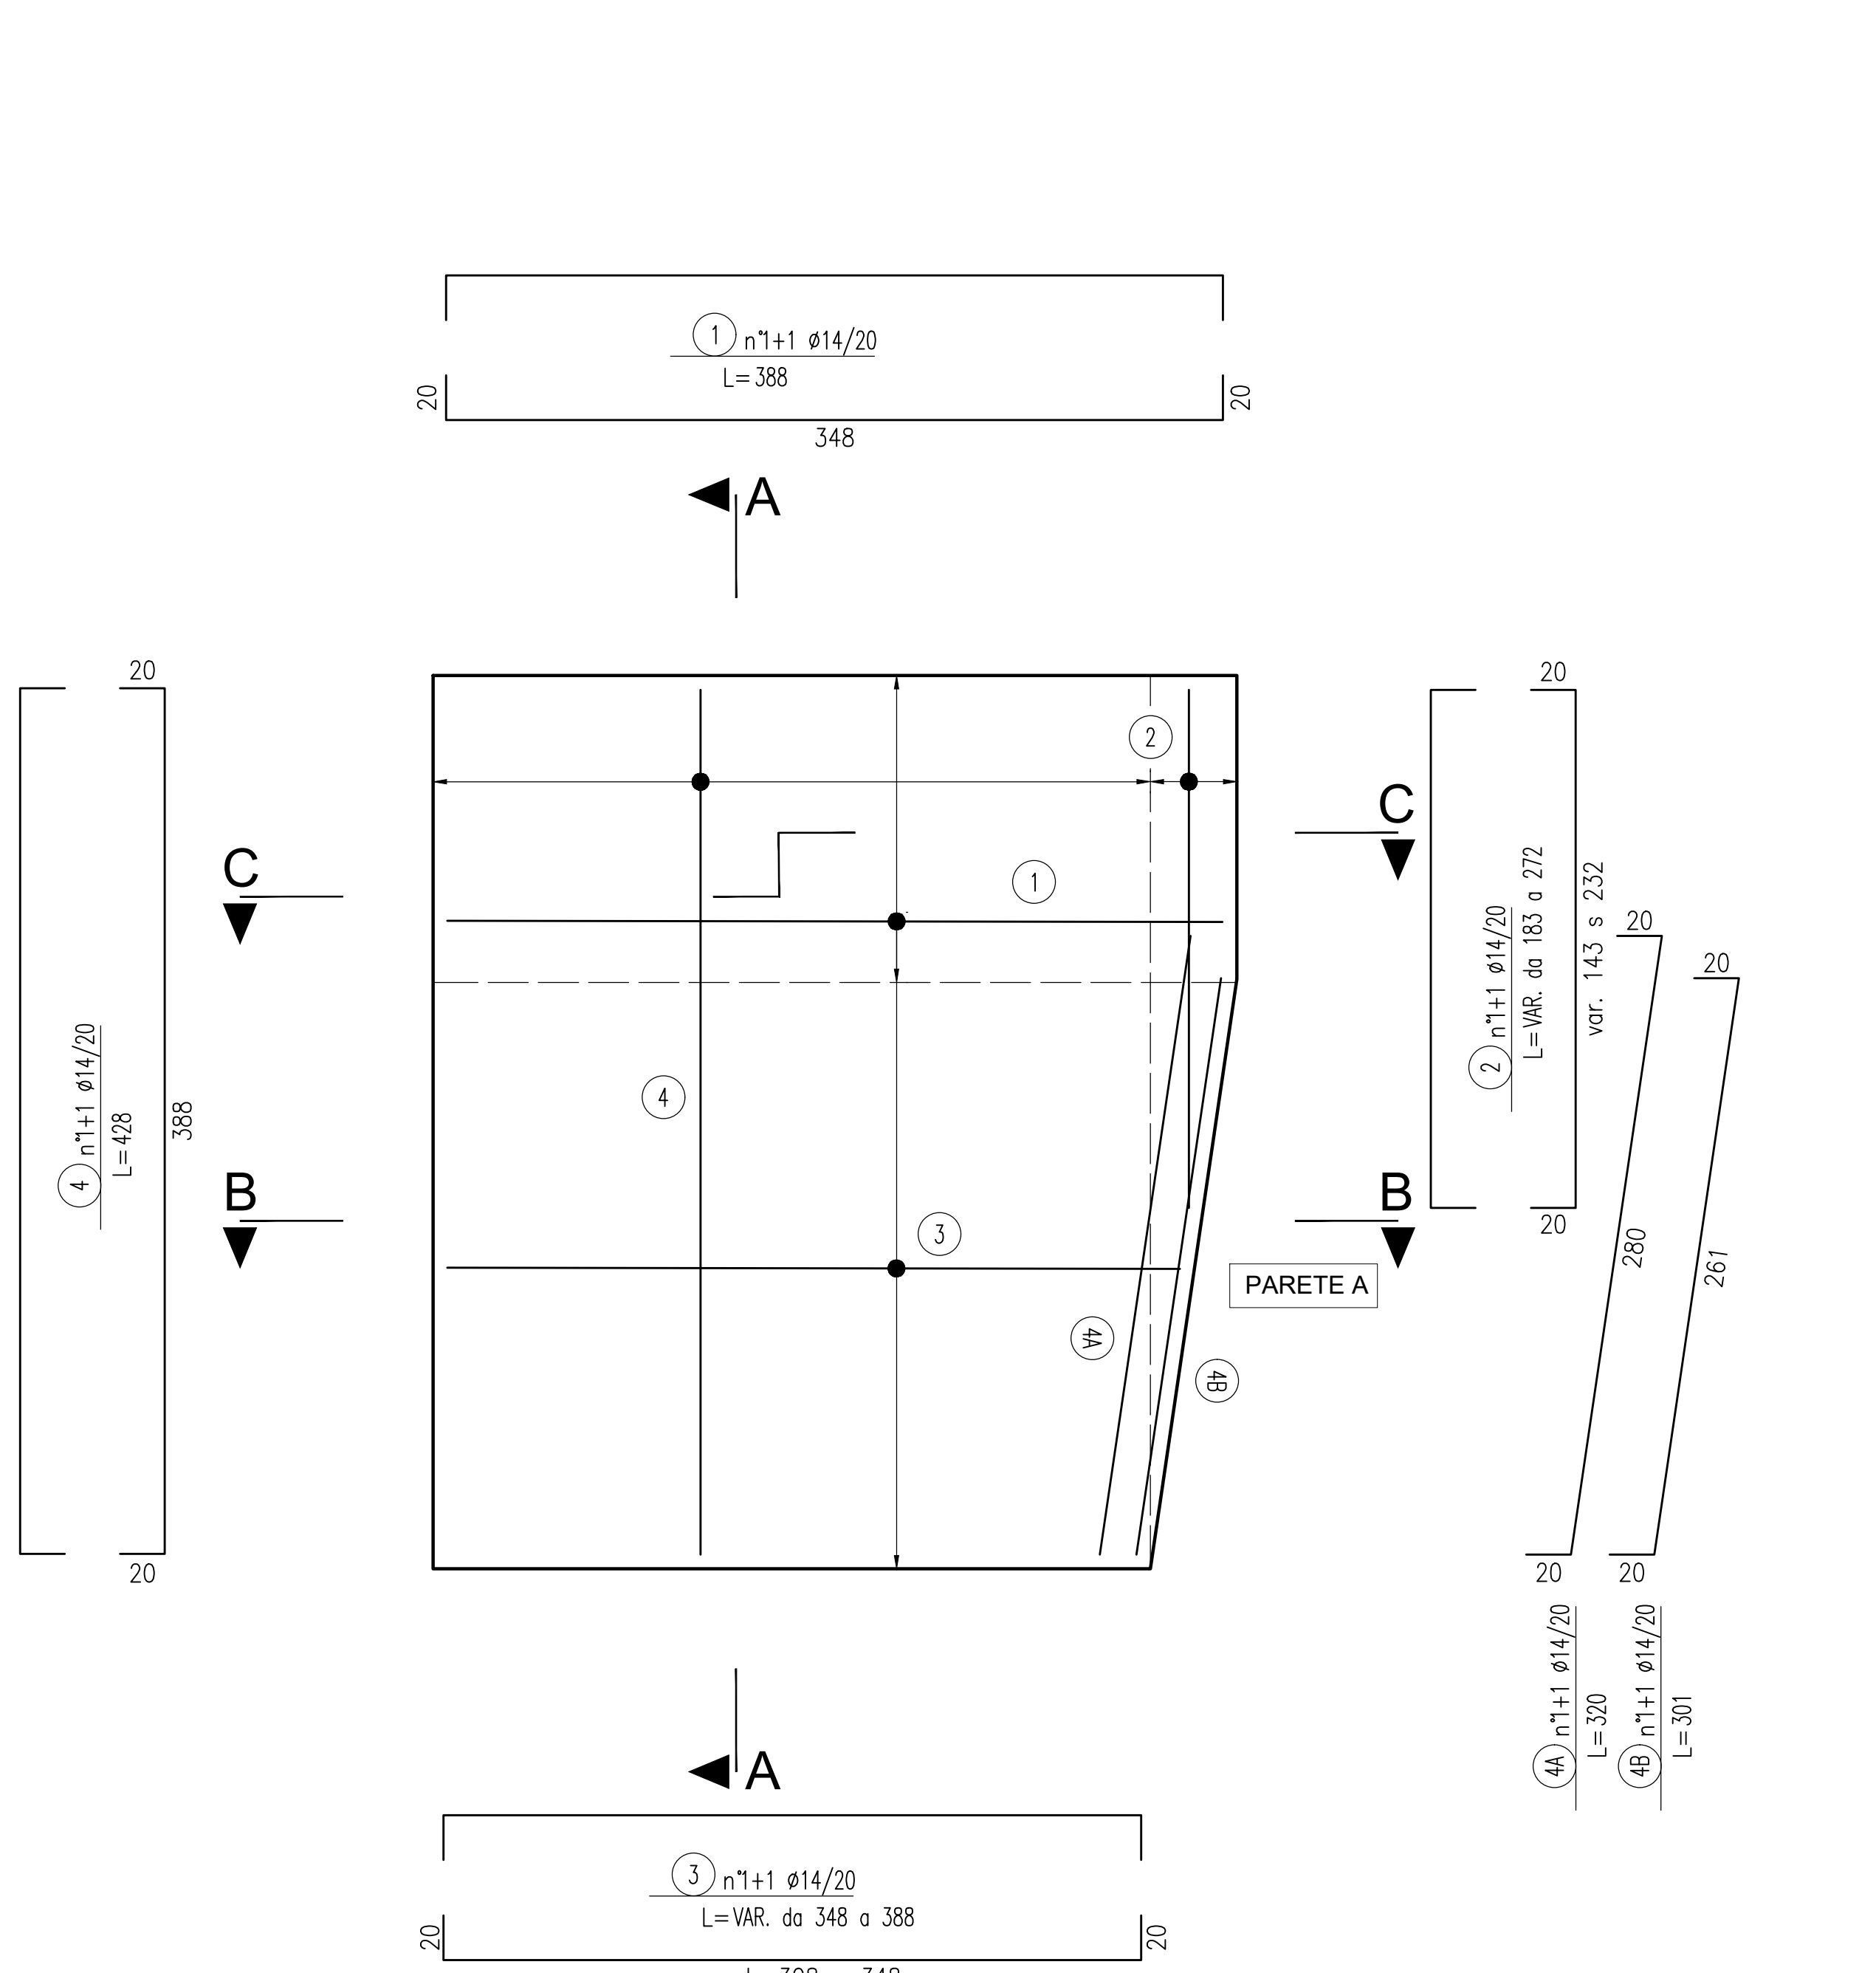

Pos.	N. Ferri	φ (mm)	L (cm)	L. tot. (m)	Kg / ml	PESO (kg)
1	14	12	388,00	54,32	1,208	65,64
2	4	14	227,00	5,10	1,208	11,200
3	28	14	368,00	103,04	1,208	124,51
4	34	14	428,00	145,52	1,208	175,85
4A	2	14	300,00	6,40	1,208	7,73
4B	2	14	301,00	6,02	1,208	7,27
5	101	14	146,00	147,46	1,208	178,19
6	40	14	270,00	108,00	1,208	130,51
7	18	14	103,00	18,54	1,208	22,40
8	9	12	104,00	9,36	0,888	8,31
9	18	14	101,00	18,18	1,208	21,97
10	9	12	110,00	9,90	0,888	8,79
11	61	14	271,00	165,51	1,208	199,76
13	8	14	31,00	6,48	1,208	7,83
14	8	14	230,00	16,58	1,208	21,85
15	8	12	360,00	51,20	0,888	27,70
16	18	12	95,00	17,10	0,888	15,18
17	18	12	145,00	26,10	0,888	23,17
18	12	12	292,00	55,04	0,888	51,11
19	12	12	182,00	21,84	0,888	19,39
20	12	12	84,00	7,56	0,888	6,71
21	9	12	81,00	7,29	0,888	6,47
22	4	12	307,00	12,28	0,888	10,90
22A	4	12	262,00	11,28	0,888	10,01
23	12	12	355,00	42,60	0,888	57,82
24	12	12	352,00	42,24	0,888	57,50
25	4	12	203,00	8,12	0,888	7,21
26	4	12	109,00	4,32	0,888	3,84
27	4	12	113,00	4,52	0,888	4